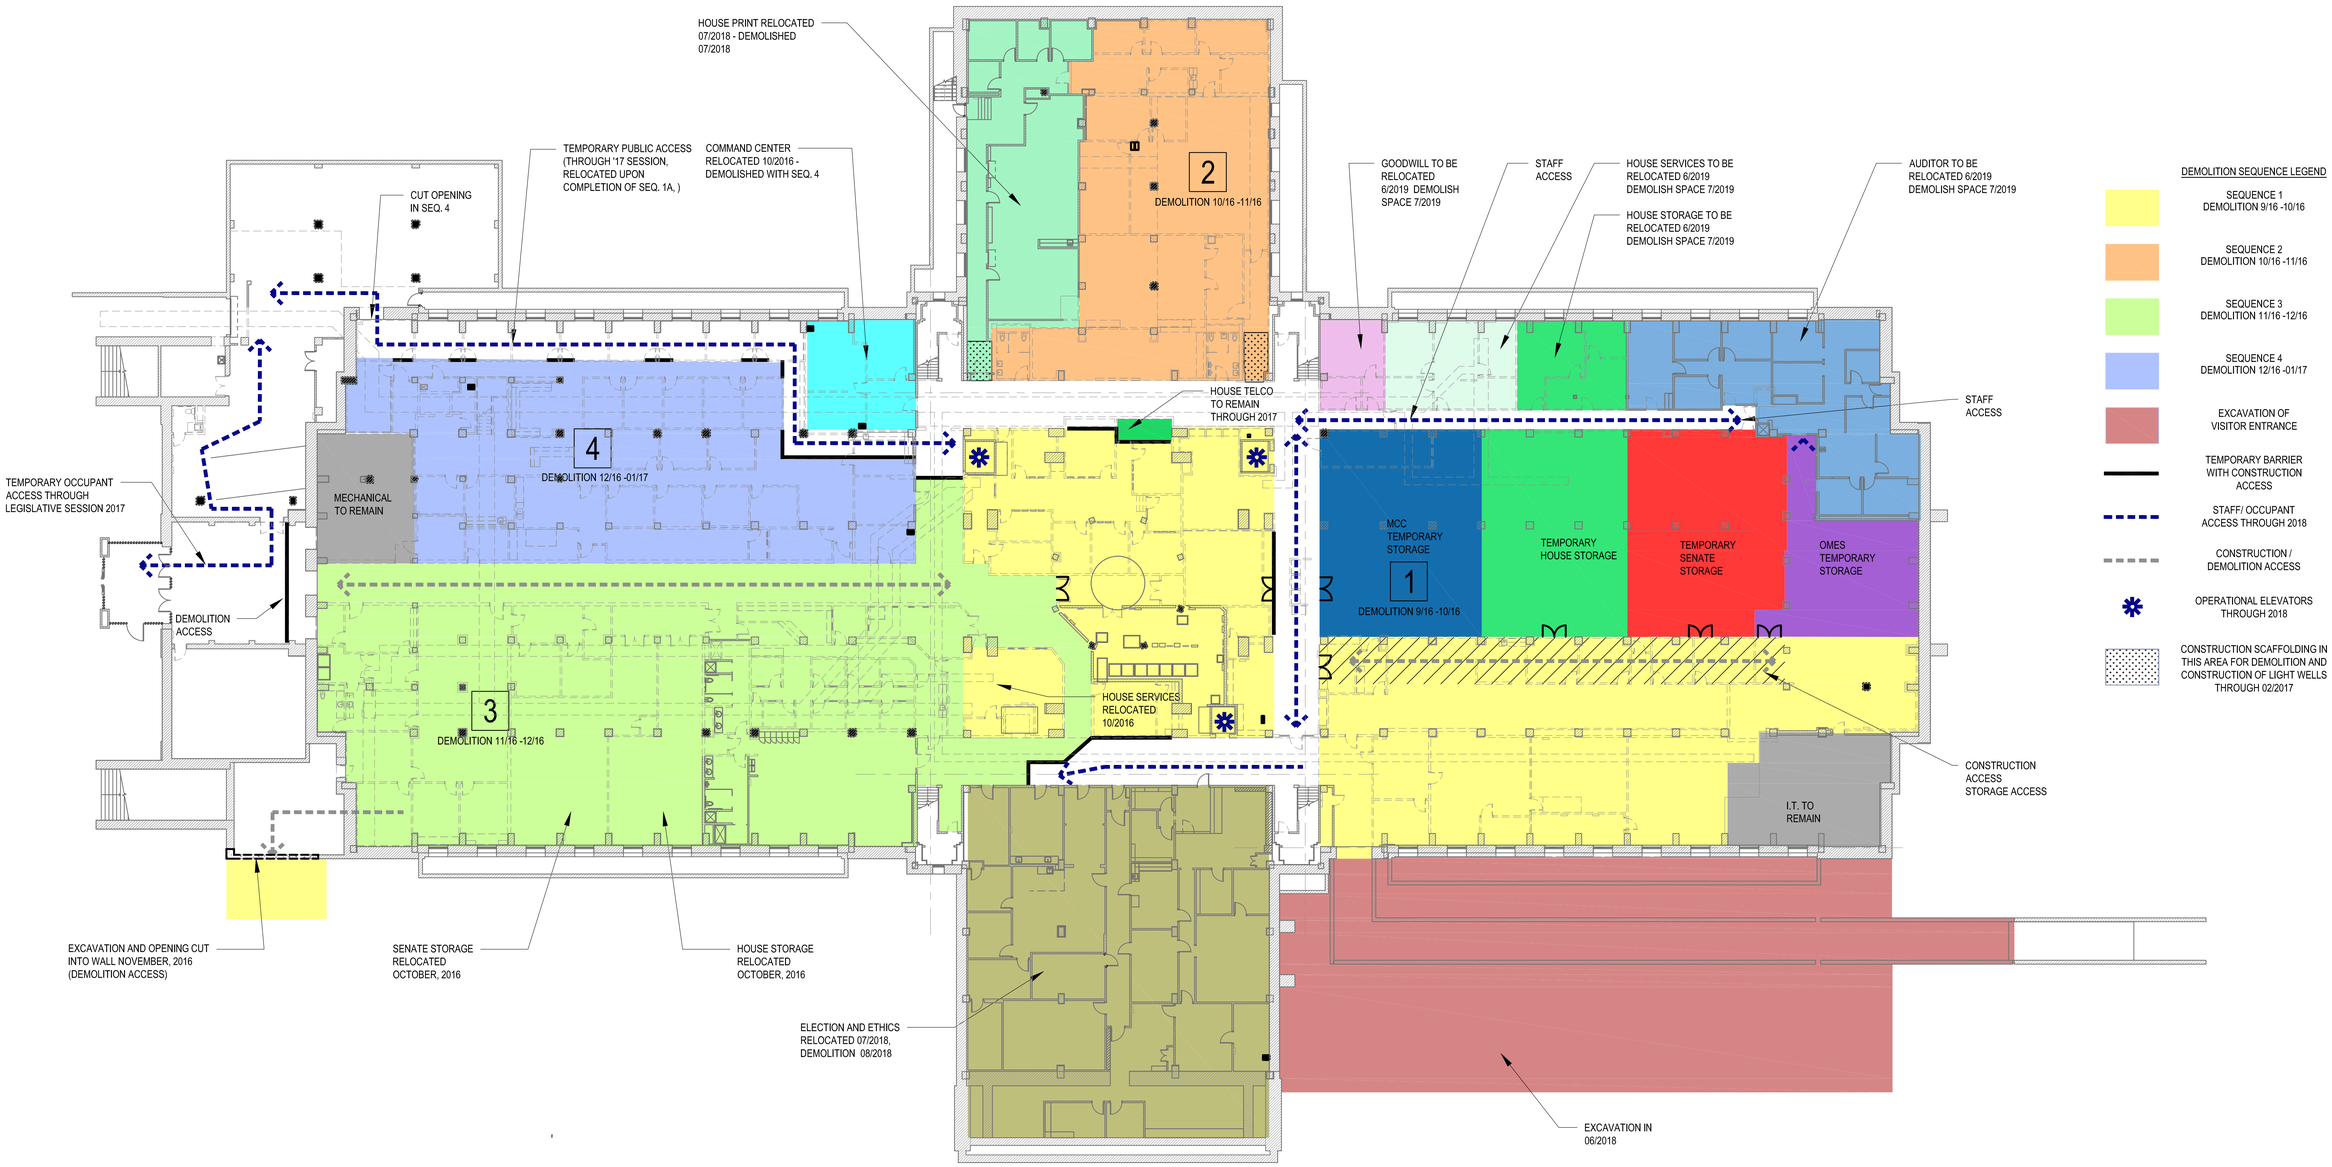

OKLAHOMA CAPITOL RESTORATION - INTERIOR REHABILITATION

DEMOLITION SEQUENCING PLAN
SCALE: 1/16" = 1'-0"
9.30.16

MANHATTAN CONSTRUCTION
FRANKFURT SHORT BRUZA